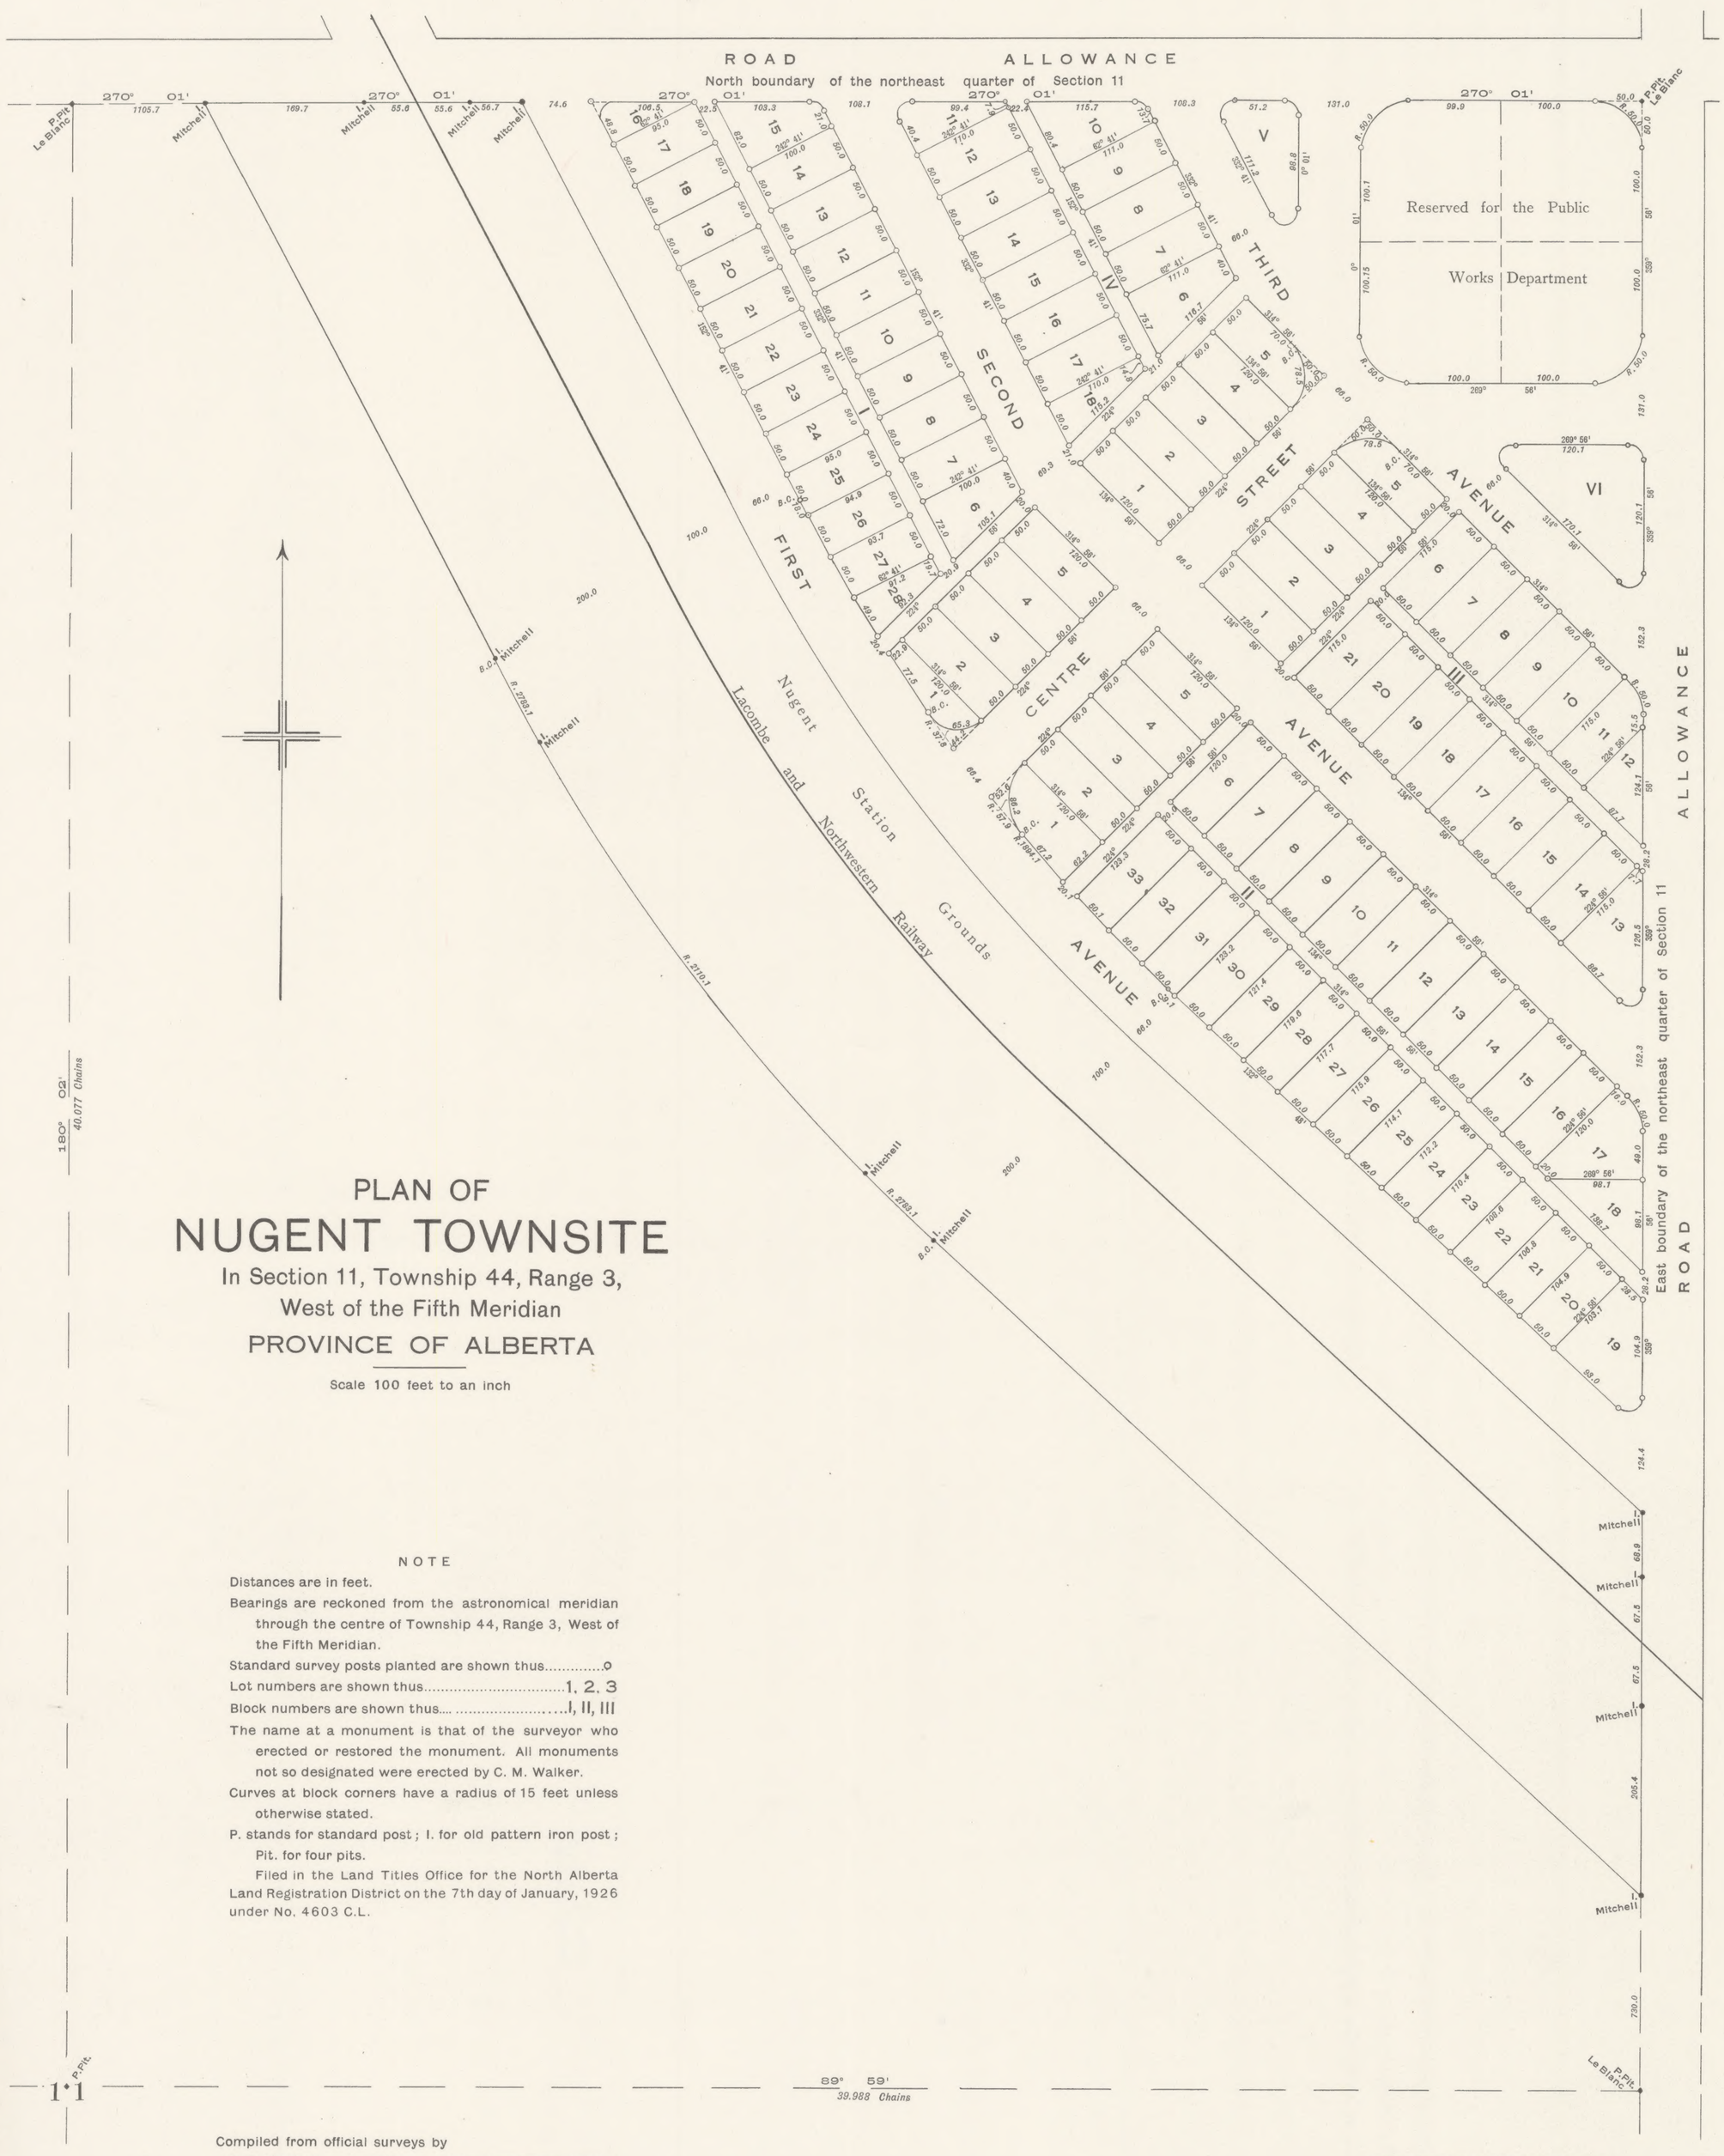

PLAN OF
NUGENT TOWNSITE

In Section 11, Township 44, Range 3,
West of the Fifth Meridian

PROVINCE OF ALBERTA

Scale 100 feet to an inch

NOTE

Distances are in feet.

Bearings are reckoned from the astronomical meridian through the centre of Township 44, Range 3, West of the Fifth Meridian.

Standard survey posts planted are shown thus.....o

Lot numbers are shown thus.....1, 2, 3

Block numbers are shown thus.....I, II, III

The name at a monument is that of the surveyor who erected or restored the monument. All monuments not so designated were erected by C. M. Walker.

Curves at block corners have a radius of 15 feet unless otherwise stated.

P. stands for standard post; I. for old pattern iron post; Pit. for four pits.

Filed in the Land Titles Office for the North Alberta Land Registration District on the 7th day of January, 1926 under No. 4603 C.L.

Compiled from official surveys by

B. F. Mitchell.....D.L.S.....22nd September, 1922
P. M. H. LeBlanc .....D.L.S..... 2nd October 1923
C. M. Walker .....D.L.S.....18th July.....1924

Department of the Interior, Ottawa,
Approved and confirmed 14th December, 1925

F.H.Peters
Surveyor General.

COMPILED, DRAWN, AND PRINTED AT THE TOPOGRAPHICAL SURVEY OF CANADA

MAP COLLECTION
UNIVERSITY OF ALBERTA
EDMONTON, ALBERTA
CANADA

Alberta G-19 Nugent (1925)